Space Locator

No.	Dealer	No.	Dealer
1	MarsCon Swag	41	Old Dominion Mechantile
2	MarsCon Swag	42	Old Dominion Mechantile
3	Charity Auction	43	Old Dominion Mechantile
4	Charity Auction	44	Atlantis Games & Comics
5	Healing Hands Massage	45	Atlantis Games & Comics
6	Mystik Waboose	46	Atlantis Games & Comics
7	Mystik Waboose	47	Atlantis Games & Comics
8	Mystik Waboose	48	Stitchin' Puppies
9	Ye Faire Shoppe	49	Orielis' Books
10	Stronge Designs	50	Orielis' Books
11	Sakura Sisters	51	Orielis' Books
12	Milton's Emporium	52	A Geek & Her Machine
13	Milton's Emporium	53	Tempie Wade
14	The Renaissance Store	54	Card Caddy
15	The Renaissance Store	55	Cover dem Bones
16	Tangent Artists	56	Cover dem Bones
17	Studio Arethrusa	57	Cover dem Bones
18	Natural Selection	58	Grace Gemini
19	Natural Selection	59	Grace Gemini
20	Walt's Cards	60	Blibbering Humdingers
21	Walt's Cards	61	Punkstuff
22	Walt's Cards	62	Punkstuff
23	Secret Spring Studio	63	The Leather Arts Store
24	Secret Spring Studio	64	The Leather Arts Store
25	Collectors' Heaven	65	Spinner's End Studio
26	Collectors' Heaven	66	Emizart
27	Lady Heather's Fashions	67	Oakley's Used Books
28	Lady Heather's Fashions	68	Oakley's Used Books
29	Lady Heather's Fashions	69	LuLaRoe S. Kennedy
30	Sir Nicodemys	70	LuLaRoe S. Kennedy
31	The Dragon's Hoard	71	The Hungry Nerd
32	The Dragon's Hoard	72	Distractia Design
33	The Dragon's Hoard	73	Distractia Design
34	The Dragon's Hoard	74	Anoxic Productions
35	A Steampunked Life	75	Fabrication Design
36	A Steampunked Life	76	Worlds Best Comics
37	Retro Daddio	77	Clockwork Cat Studios
38	Retro Daddio	78	Clockwork Cat Studios
39	Crotchety Old Hat Lady	79	From Davey Jones Locker
40	Crotchety Old Hat Lady	80	From Davey Jones Locker

Furniture Set-up Requirements

10 - 8'-0" Standard Tables	62 - 6'-0" Standard Tables
1 - 6'-0" Skinny Table	118 - Standard Chairs
5 - Trash Cans	

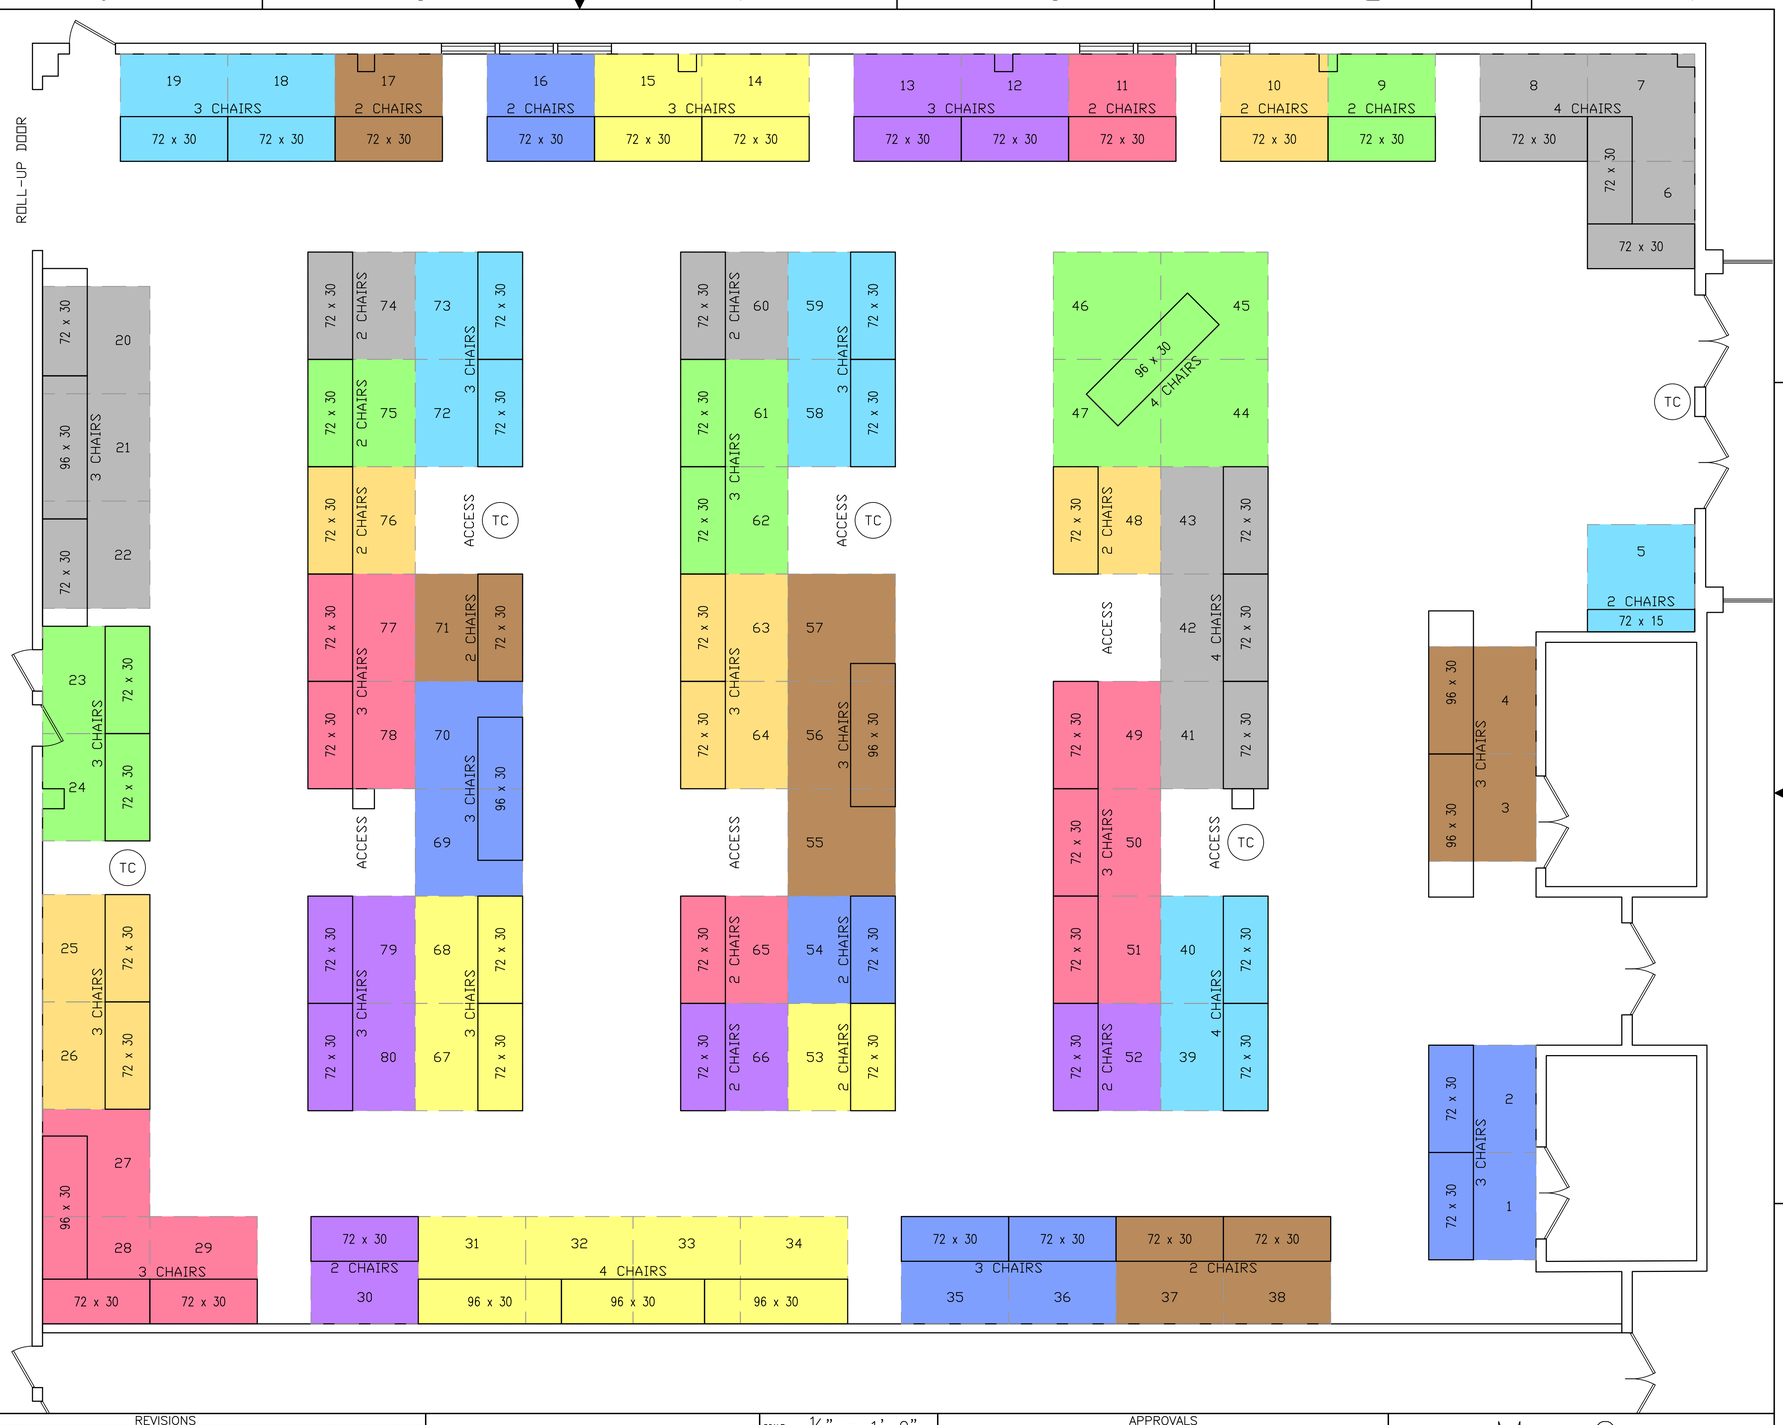

REVISIONS							REVISIONS						
DATE	LTR	FREQ	DESCRIPTION	BY	CHECK	APPD	DATE	LTR	FREQ	DESCRIPTION	BY	CHECK	APPD
							12/12/16	A	ALL	INITIAL RELEASE	RIS	JT	JA

SCALE	1/4" = 1'-0"
APPROVALS	DATE
DRAWN R. Stow	12/12/16
ENG./DES.	
CHECK	
PROJ. MGR.	
SUPV'N.	

APPROVALS				
NAME	ORGANIZATION	DATE		DATE
			DRAWN	
			DESIGNED	
			CHECKED	
			APPROVED	
			TECH. PROJ. ENG.	
			RES. PROJ. ENG.	

TOLERANCE ON DIMENSIONS UNLESS SHOWN OTHERWISE — ANGULAR ± X.XX (2 DECIMAL PLACES) ±.02, X.XXX (3 DECIMAL PLACES) ±.005 — SURFACE FINISH IN MICROINCHES RMS UNLESS SHOWN OTHERWISE ✓

MarsCon

PROJECT TITLE: DOUBLETREE HOTEL & CONFERENCE CENTER
FLOOR PLAN & FURNITURE LAYOUT

DRAWING TITLE: PRESIDENTS BALLROOM
DEALERS' ROOM LAYOUT

BUILDING NO. 001 | SIZE D | DRAWING NO. 20170001-1 | LATEST REV. A

SHEET NO. 1 OF 9